


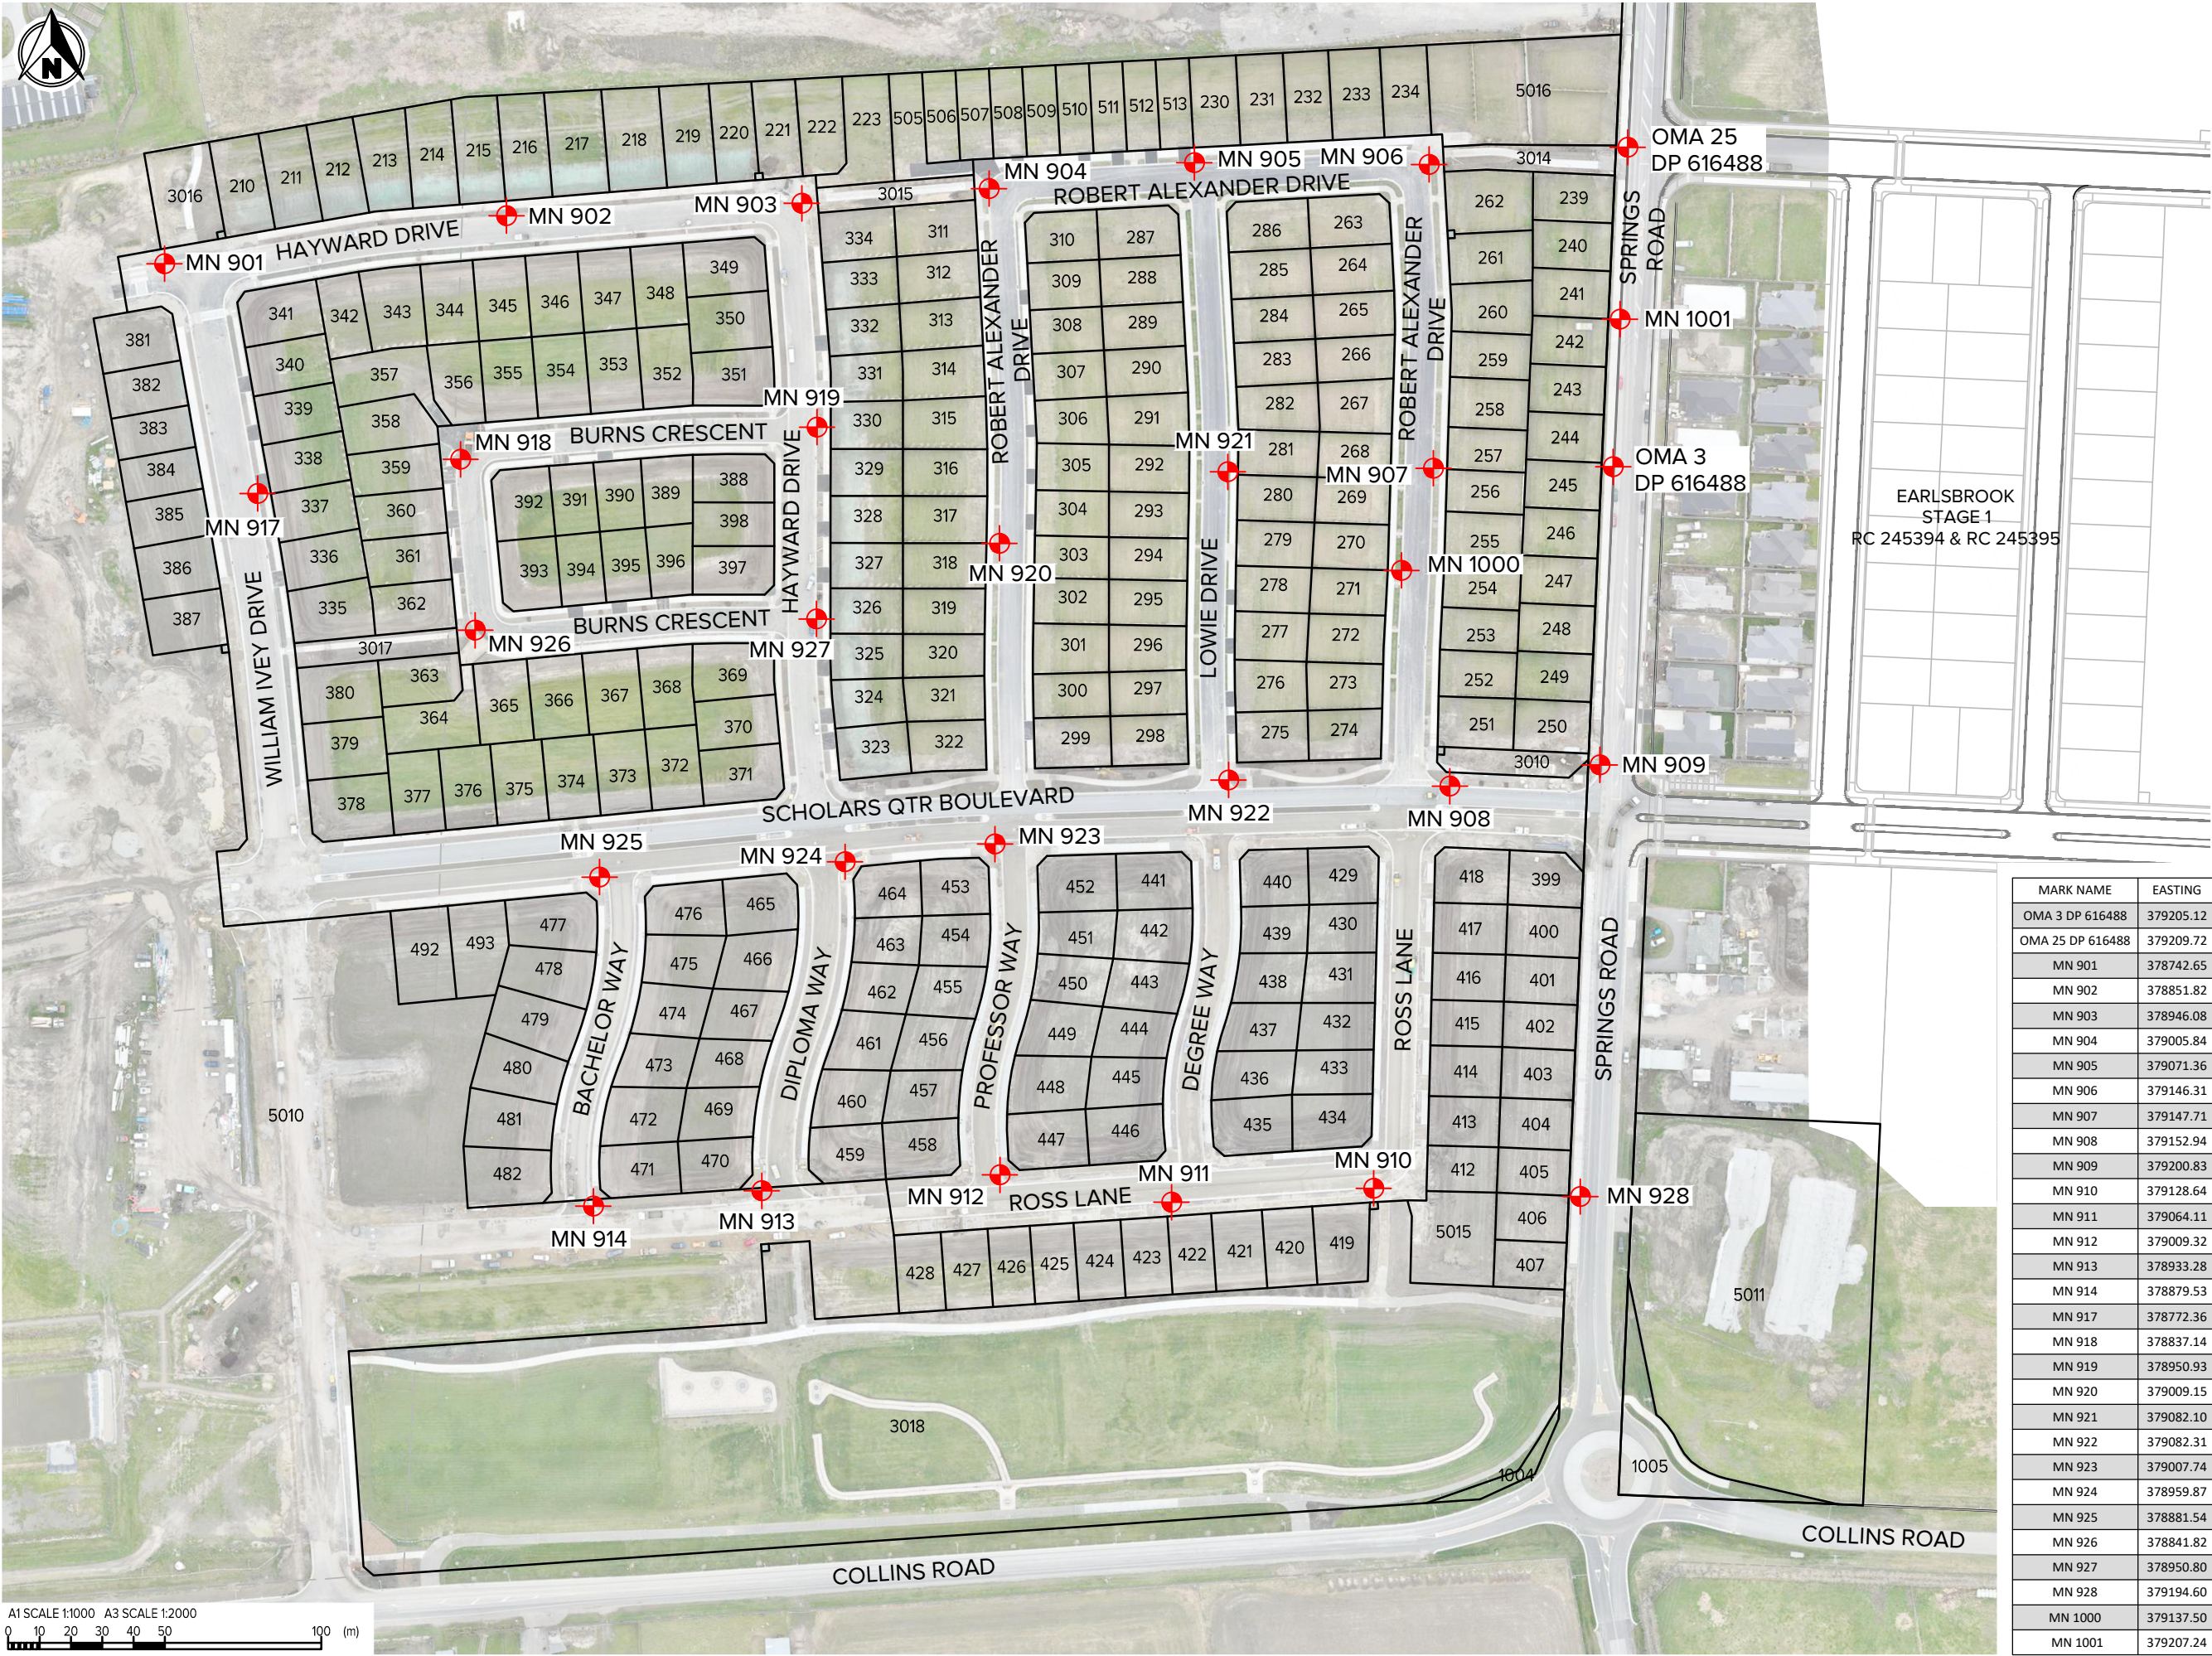

NOTES

Horizontal Datum: NZGD2000 Mount Pleasant Circuit
Origin of Coordinates: SS 79 SO 5873-IT 0.3d [CNE3]

Vertical Datum: New Zealand Vertical Datum 2016
Origin of Heigh: SS 79 SO 5873-IT 0.3d [CNE3]

This survey control plan has been prepared for the purposes of Stage Two the Earlsbrook Residential Development only.

This control plan and coordinate listing is to be used solely by approved contractors and consultants working on Stage Two the Earlsbrook Residential Development. It is not to be shared or used for other purposes without prior written consent from Inovo Projects.

Any user of this plan must notify Inovo Projects immediately if any discrepancies or differences are identified.

The contractor is responsible for ensuring all survey control marks are protected during construction. Should any marks be damaged, the contractor must notify Inovo Projects immediately.


Coordinates have been derived via processing of GNSS RTK observations and have a relative accuracies of +/-0.015m horizontal and +/-0.025m vertical. Contractors is to ensure coordinate accuracies are suitable for use.

Coordinates may vary from published values on the LINZ Geodetic Database due to development network adjustments.

LEGEND

 MASONRY NAIL

MARK NAME	EASTING	NORTHING	ELEVATION	MARK DESCRIPTION
OMA 3 DP 616488	379205.12	792609.51	10.22	Masonry Nail on top of kerb
OMA 25 DP 616488	379209.72	792711.49	9.85	Masonry Nail on top of kerb
MN 901	378742.65	792674.33	11.28	Masonry Nail on top of kerb
MN 902	378851.82	792689.66	11.19	Masonry Nail on top of kerb
MN 903	378946.08	792693.59	10.90	Masonry Nail on top of kerb
MN 904	379005.84	792698.30	10.88	Masonry Nail on top of kerb
MN 905	379071.36	792706.60	11.07	Masonry Nail on top of kerb
MN 906	379146.31	792706.01	10.85	Masonry Nail on top of kerb
MN 907	379147.71	792609.08	10.70	Masonry Nail on top of kerb
MN 908	379152.94	792507.60	10.69	Masonry Nail on top of kerb
MN 909	379200.83	792514.39	10.53	Masonry Nail on top of kerb
MN 910	379128.64	792379.26	10.09	Masonry Nail on top of kerb
MN 911	379064.11	792374.81	10.32	Masonry Nail on top of kerb
MN 912	379009.32	792383.55	10.42	Masonry Nail on top of kerb
MN 913	378933.28	792378.46	10.22	Masonry Nail on top of kerb
MN 914	378879.53	792373.57	10.32	Masonry Nail on top of kerb
MN 917	378772.36	792601.00	10.94	Masonry Nail on top of kerb
MN 918	378837.14	792611.88	11.11	Masonry Nail on top of kerb
MN 919	378950.93	792622.20	10.67	Masonry Nail on top of kerb
MN 920	379009.15	792585.09	10.82	Masonry Nail on top of kerb
MN 921	379082.10	792607.90	10.69	Masonry Nail on top of kerb
MN 922	379082.31	792509.57	10.73	Masonry Nail on top of kerb
MN 923	379007.74	792489.12	10.75	Masonry Nail on top of kerb
MN 924	378959.87	792483.47	10.57	Masonry Nail on top of kerb
MN 925	378881.54	792478.59	10.74	Masonry Nail on top of kerb
MN 926	378841.82	792557.36	11.11	Masonry Nail on top of kerb
MN 927	378950.80	792560.95	10.63	Masonry Nail on top of kerb
MN 928	379194.60	792376.62	10.34	Masonry Nail on top of kerb
MN 1000	379137.50	792576.46	10.72	Masonry Nail on top of kerb
MN 1001	379207.24	792656.63	10.03	Masonry Nail on top of kerb

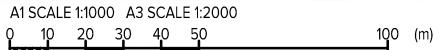

Rev#	Description	Drawn	Date
A	STAGE 2 INTERNAL CONTROL MARKS	ZC	21.08.26



Level 1, 93 Manchester St, Christchurch 8011
Ph. 03 377 3290
Level 1, Shed 19, Princess Wharf, Auckland 1010
Ph. 09 600 1099
www.inovo.nz

Disclaimer: This document shall only be reproduced in full with approval from Inovo Projects Ltd.

Scale A1 1:1000	Drawn ZC
Scale A3 1:2000	Approved RT
DO NOT SCALE FROM DRAWING	Date 21.08.2026



Project
**EARLSBROOK
RESIDENTIAL SUBDIVISION**

Drawing Title
**STAGE 2
INTERNAL SURVEY CONTROL**

Status FOR INFORMATION	Rev A
Drawing No. 16012-S2-S-1000	